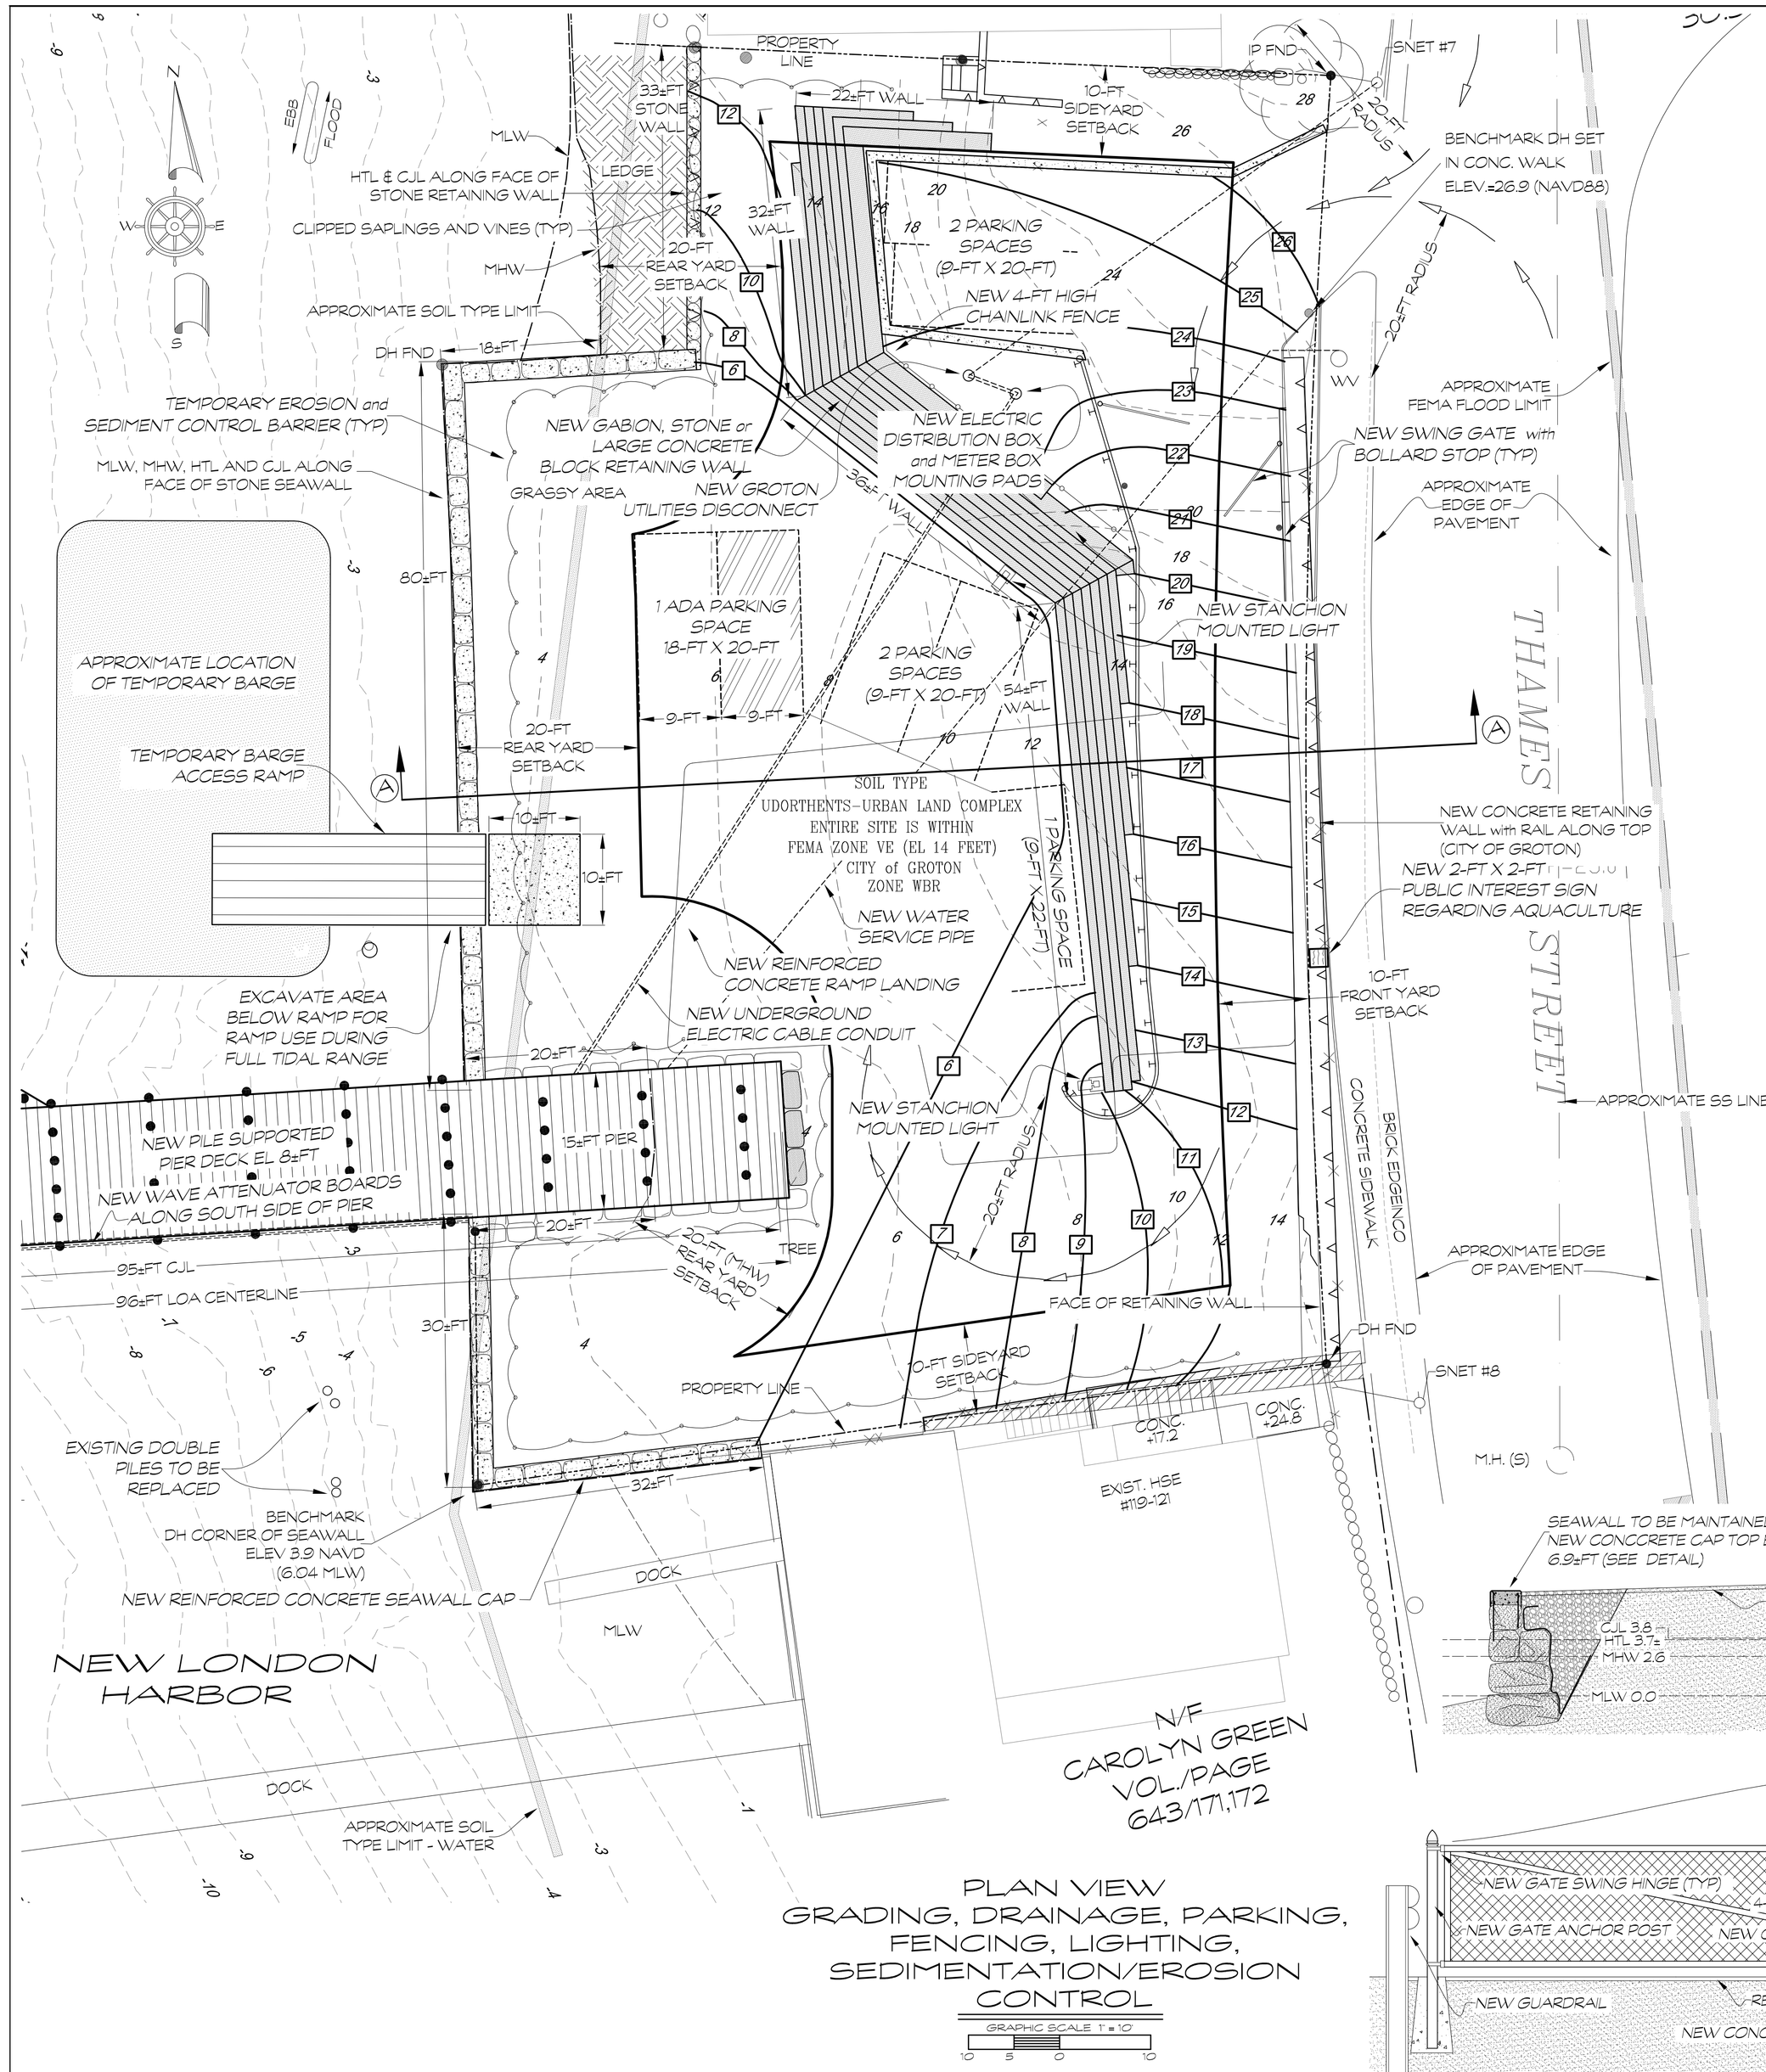

PLAN VIEW
GRADING, DRAINAGE, PARKING, FENCING, LIGHTING, SEDIMENTATION/EROSION CONTROL

GRAPHIC SCALE 1" = 10'

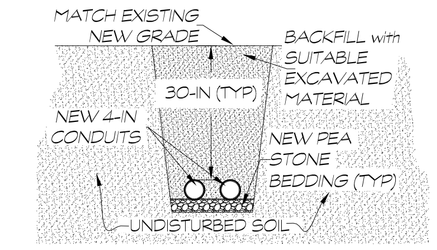

ELECTRIC CONDUIT TRENCH DETAIL

NOT TO SCALE

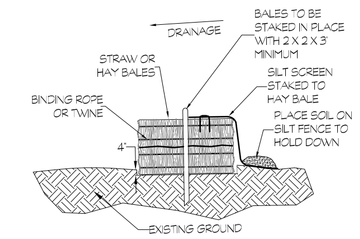

HAY BALE DETAIL

NOT TO SCALE

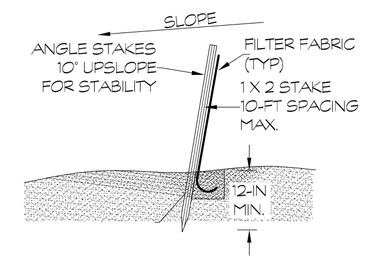

SILT FENCE DETAIL

NOT TO SCALE

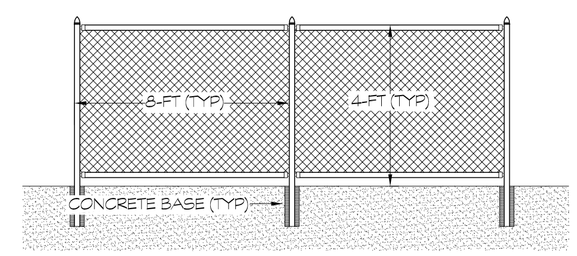

TYPICAL FENCE DETAIL

NOT TO SCALE

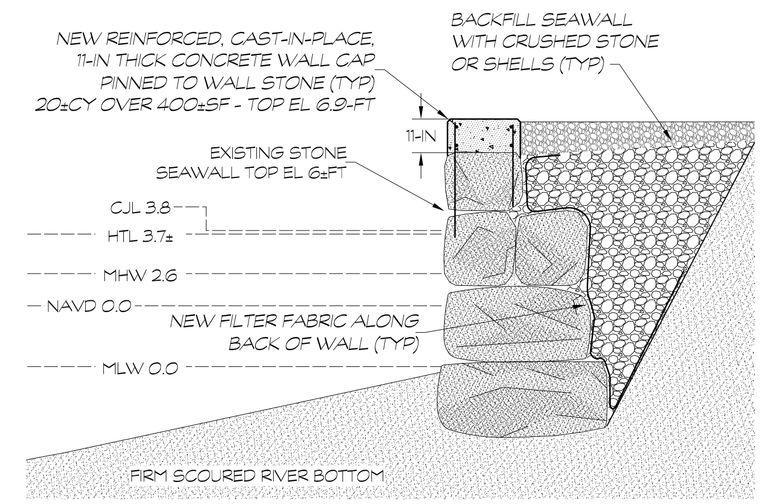

TYPICAL SEAWALL SECTION

GRAPHIC SCALE 1" = 3'

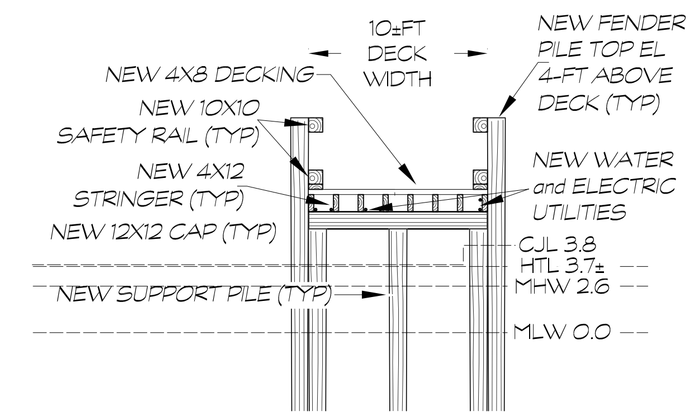

NEW PIER SECTION

GRAPHIC SCALE 1" = 6'

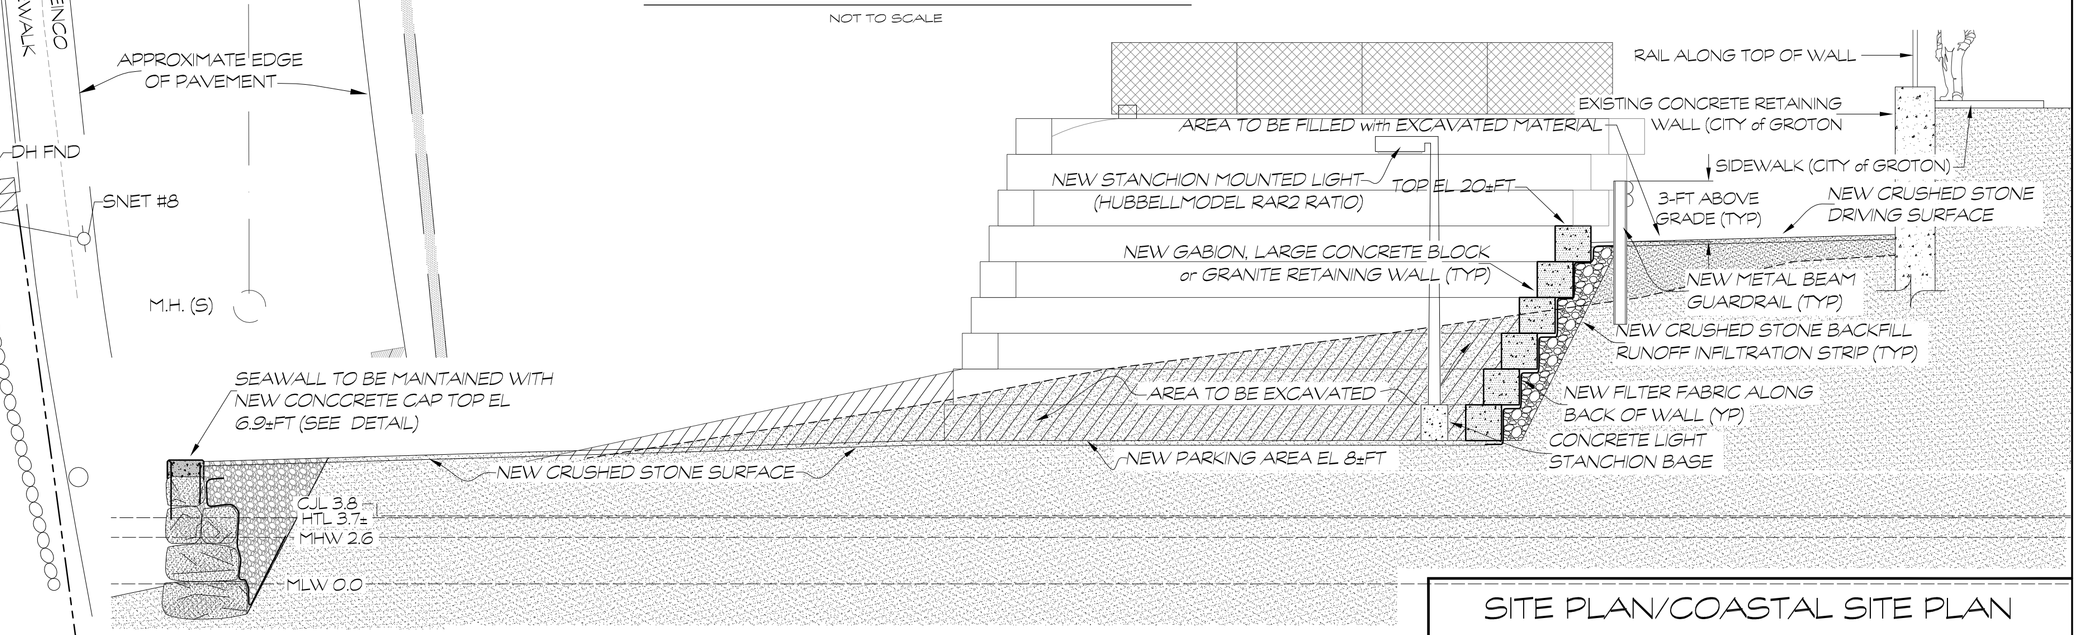

SECTION A-A

GRAPHIC SCALE 1" = 6'

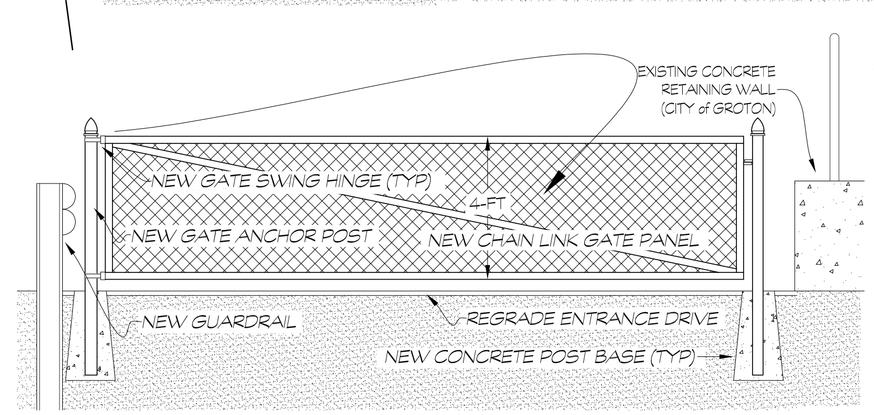

GATE DETAIL

GRAPHIC SCALE 1" = 3'

SITE PLAN/COASTAL SITE PLAN
VARIANCE PLAN & SPECIAL PERMIT
CITY OF GROTON, CT
MAY 7, 2019

PROPERTY OF
NORMAN BLOOM and SON LLC
107 THAMES STREET, GROTON

APPROVED

DATE

SHEET 2 OF 2

PREPARED BY:
DOCKO, INC.
KEITH B. NELSON, P.E.
PO BOX 42 MYSTIC,CT 06355
860 572-8939 FAX572-7569

DOCKO INCORPORATED

DWG 19-02-3006

Keith B. Neilson, Docko Inc. 5/28/2019 2:29 PM AerosDyster_107-Thames-St_Groton CSP 2-FNAVD.dwg