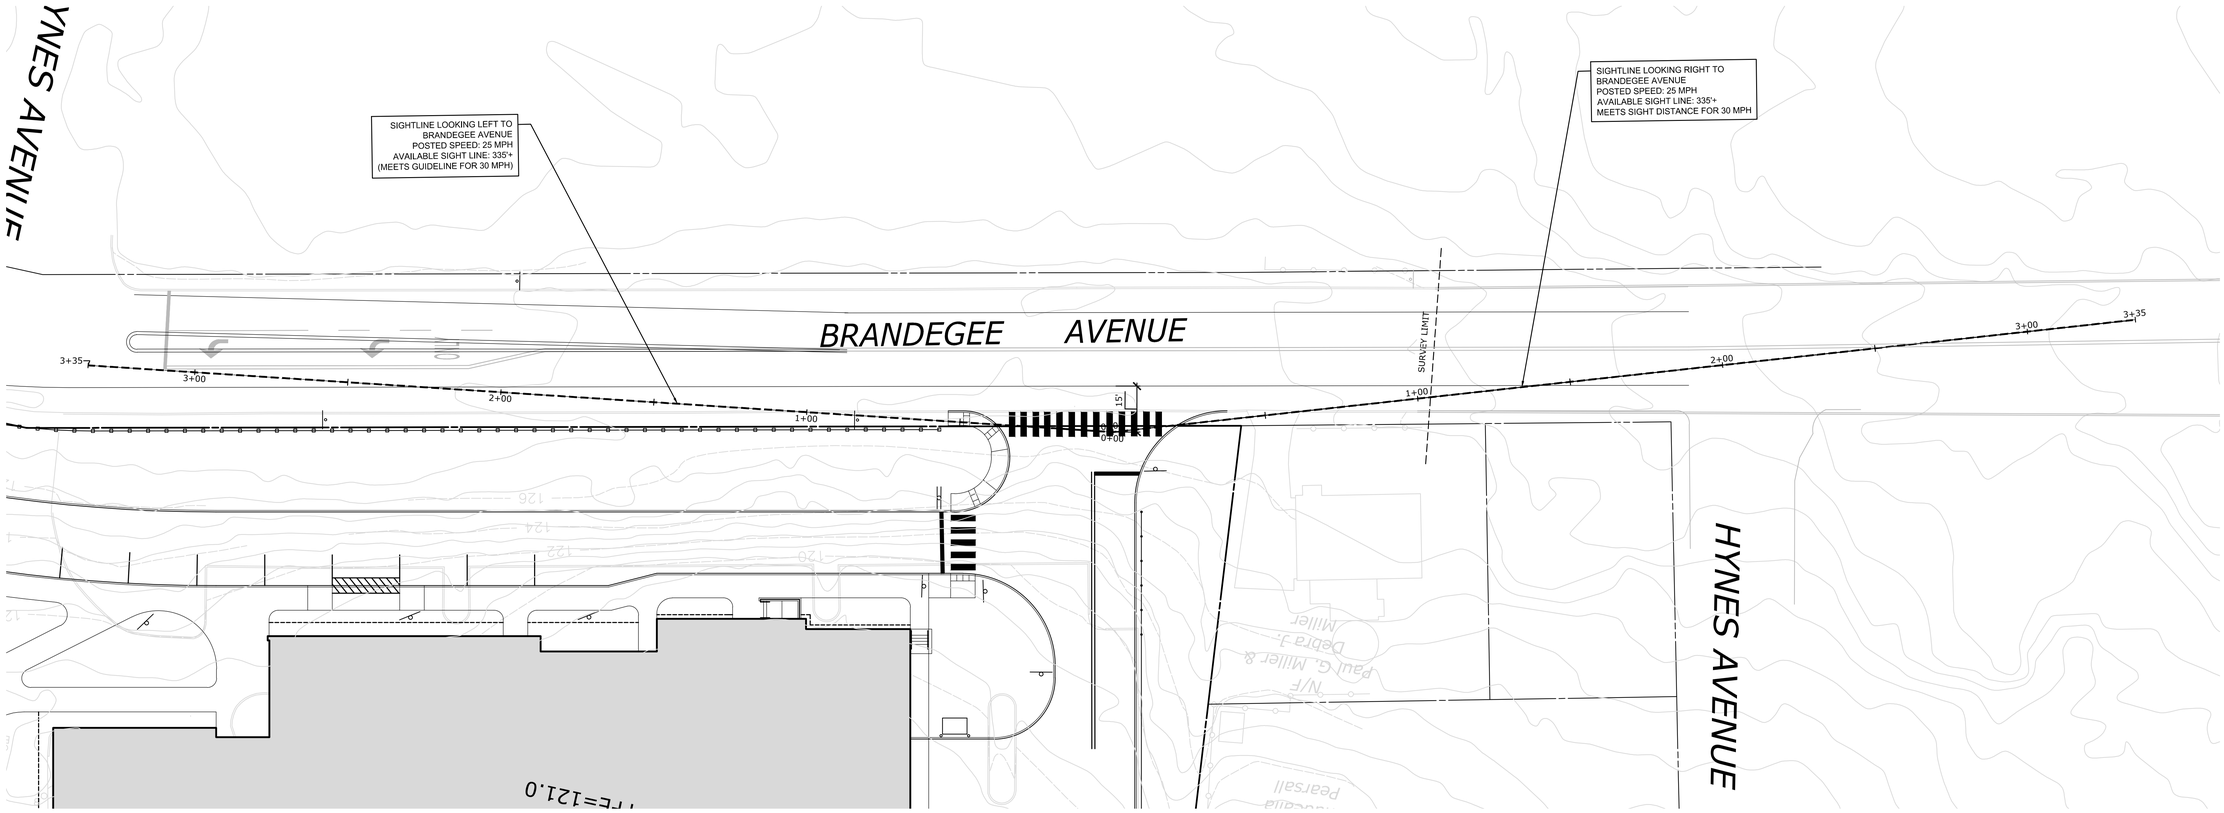

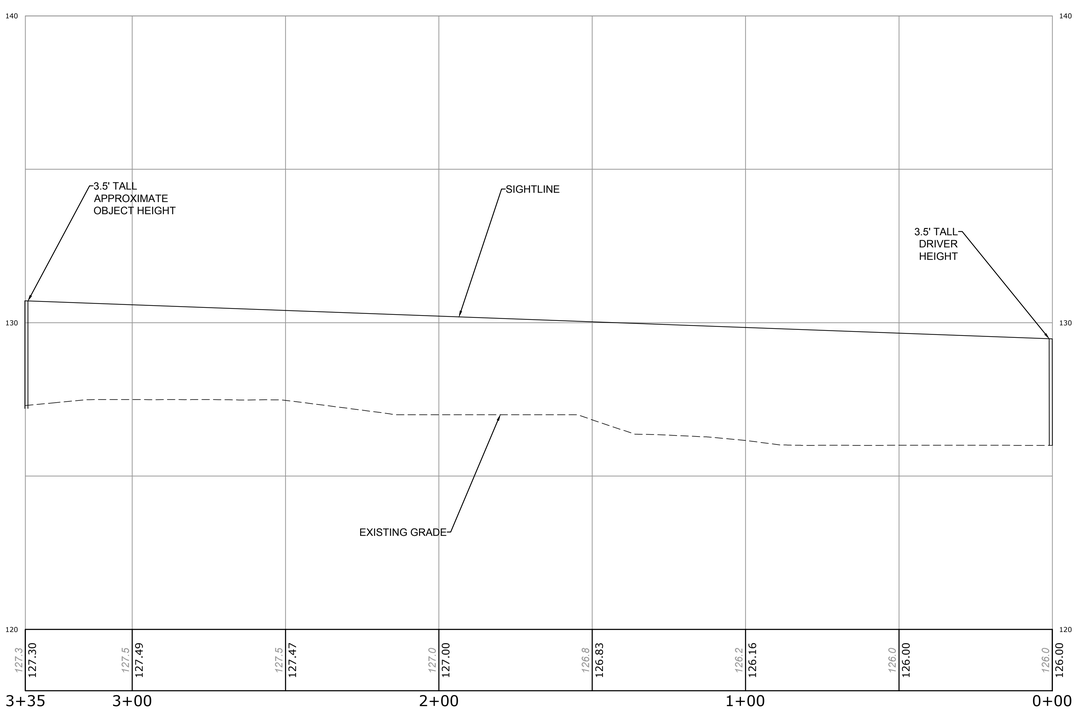

SIGHTLINE LOOKING LEFT

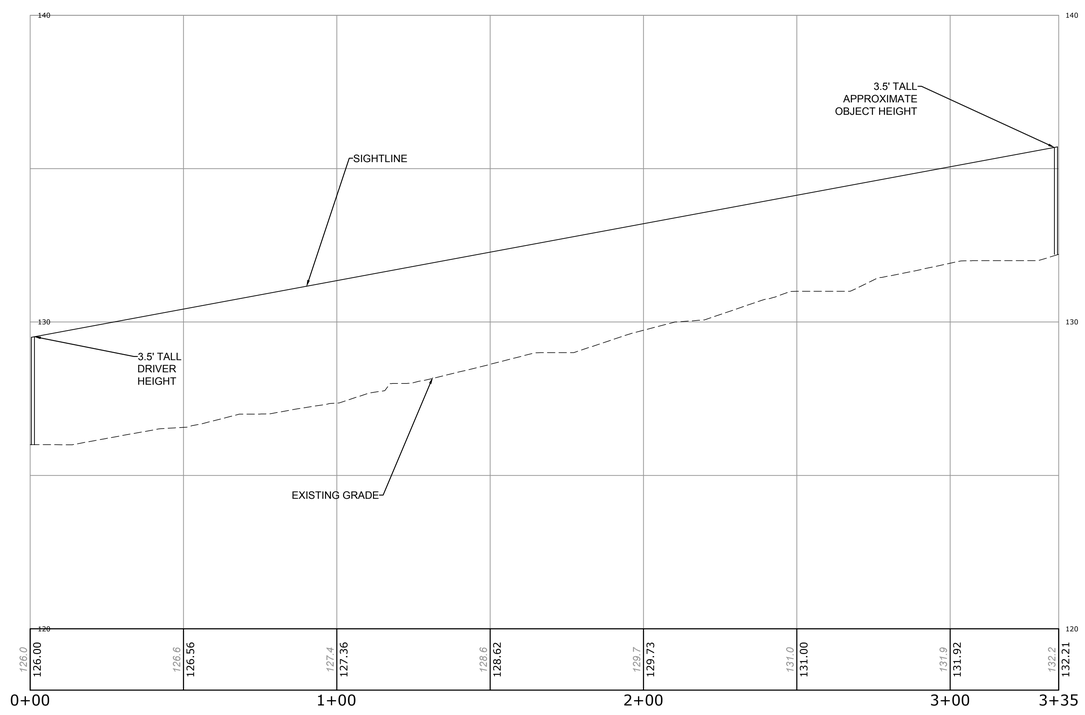

SIGHTLINE LOOKING RIGHT

NO.	DATE	ISSUE

MILONE & MACBROOM
99 REALTY DRIVE
CHESHIRE, CT 06410
203.271.1773
WWW.MMINC.COM

SEAL

KEY PLAN

PERKINS EASTMAN
422 Summer Street
Stamford, CT 06901
T. +1 203 251 7400
F. +1 203 251 7474

PROJECT TITLE:

WESTSIDE ELEMENTARY SCHOOL

250 Brandegee Avenue
Groton, CT 06340

PROJECT No: 74450

DRAWING TITLE:

SIGHTLINE PLAN AND PROFILE - BRANDEGEE AVENUE

SCALE: 1"=20'

C-104

PLANNING AND ZONING SUBMISSION

AUGUST 14, 2019

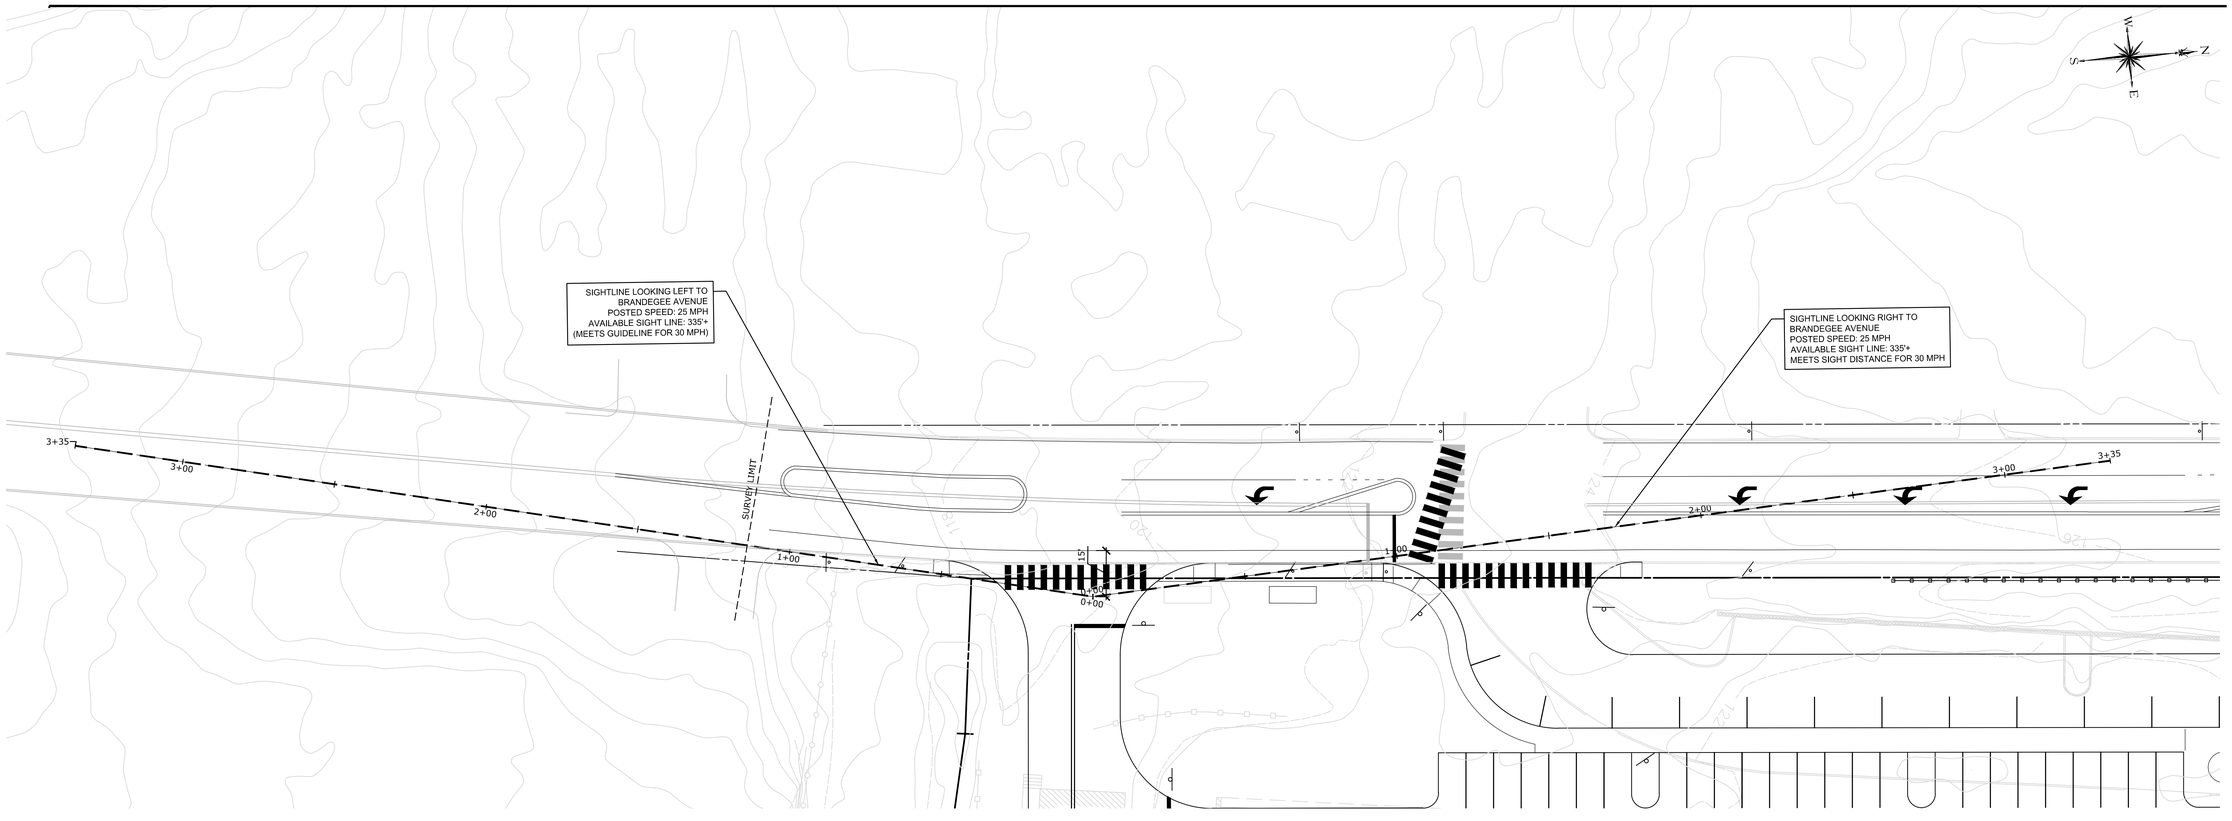

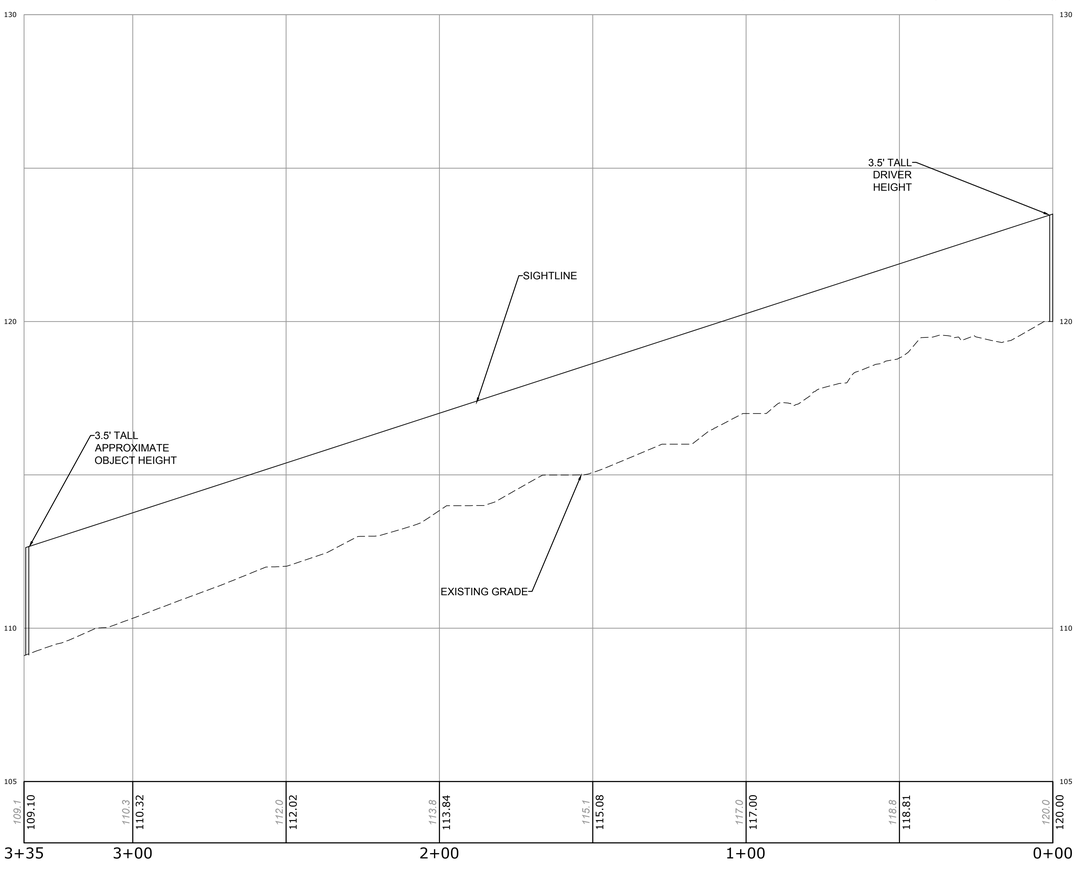

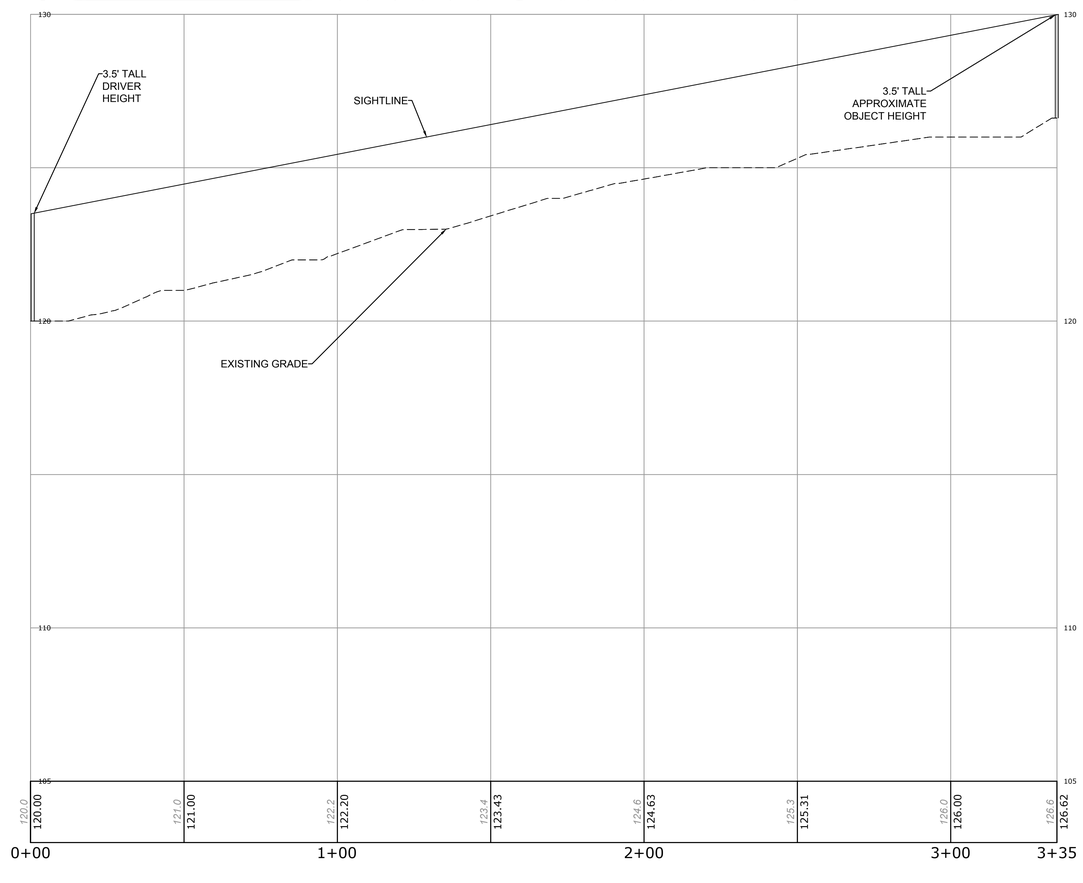

NO.	DATE	ISSUE

MILONE & MACBROOM
99 REALTY DRIVE
CHESHIRE, CT 06410
203.271.1773
WWW.MMINC.COM

SEAL

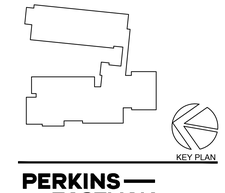

PERKINS EASTMAN
422 Summer Street
Stamford, CT 06901
T. +1 203 251 7400
F. +1 203 251 7474

PROJECT TITLE:

WESTSIDE ELEMENTARY SCHOOL

250 Brandegee Avenue
Groton, CT 06340

PROJECT No: 74450

DRAWING TITLE:

SIGHTLINE PLAN AND PROFILE - BRANDEGEE AVENUE

SCALE: 1"=20'

C-105

PLANNING AND ZONING SUBMISSION

AUGUST 14, 2019